US DOT NO. 756-540K
RRMP 647.68 WASHINGTON ST

WASHINGTON ST PLAN VIEW - FOUR QUADRANT GATE SYSTEM

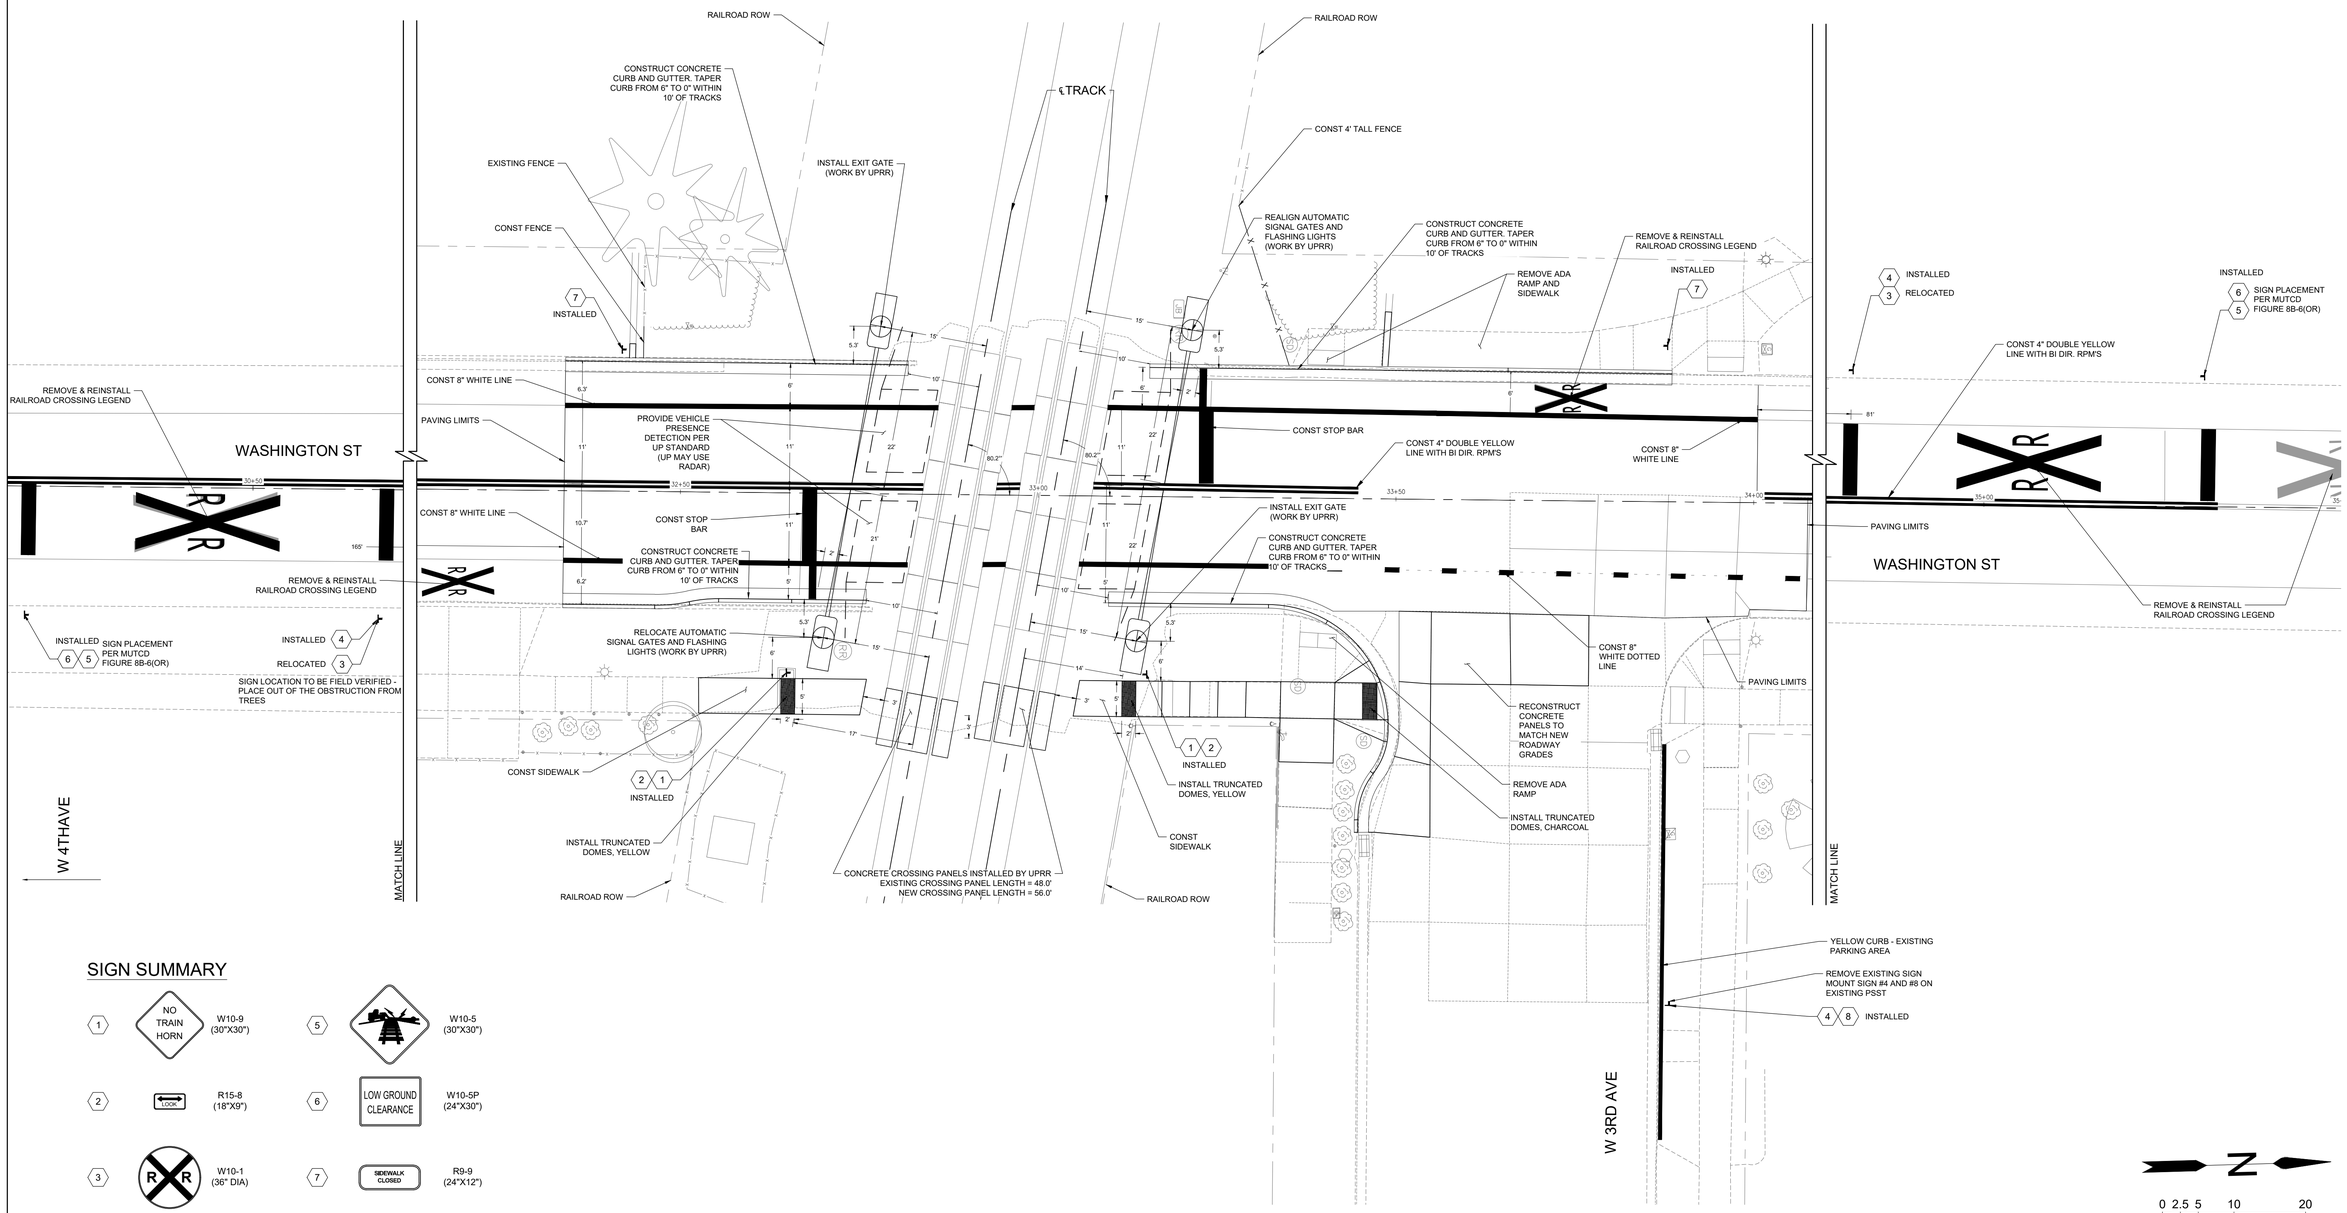

SIGN SUMMARY

1	NO TRAIN HORN	W10-9 (30"X30")	5		W10-5 (30"X30")
2	LOCK	R15-8 (18"X9")	6	LOW GROUND CLEARANCE	W10-5P (24"X30")
3	R R	W10-1 (36" DIA)	7	SIDEWALK CLOSED	R9-9 (24"X12")
4	NO TRAIN HORN	W10-9P (18"X24")	8		W10-4L (30"X30")

REGISTERED PROFESSIONAL ENGINEER 75108PE DRAFT JULY 10, 20 KATIE J. MARWITZ
EXPIRES: 12/31/20

DATE	2/21/2020
SCALE	GRAPHIC
DESIGNED BY	K. MARWITZ
DRAWN BY	A. FISHER
CHECKED BY	J. WILLER
PROJECT NO.	955774

REV.	DATE	DESCRIPTION	BY

RAILROAD QUIET ZONE - WASHINGTON STREET
WASHINGTON ST PLAN VIEW - FOUR QUADRANT GATE SYSTEM

CITY OF EUGENE, OREGON
DEPARTMENT OF PUBLIC WORKS
ENGINEERING DIVISION

S:\Projects\Proj-4\955774 Quiet Zone Crossings\Sheets\24x36 format\UPRR Sheets\955774 SH WASHINGTON PLAN VIEW.dwg Dec 04, 2020 CEWEJMV